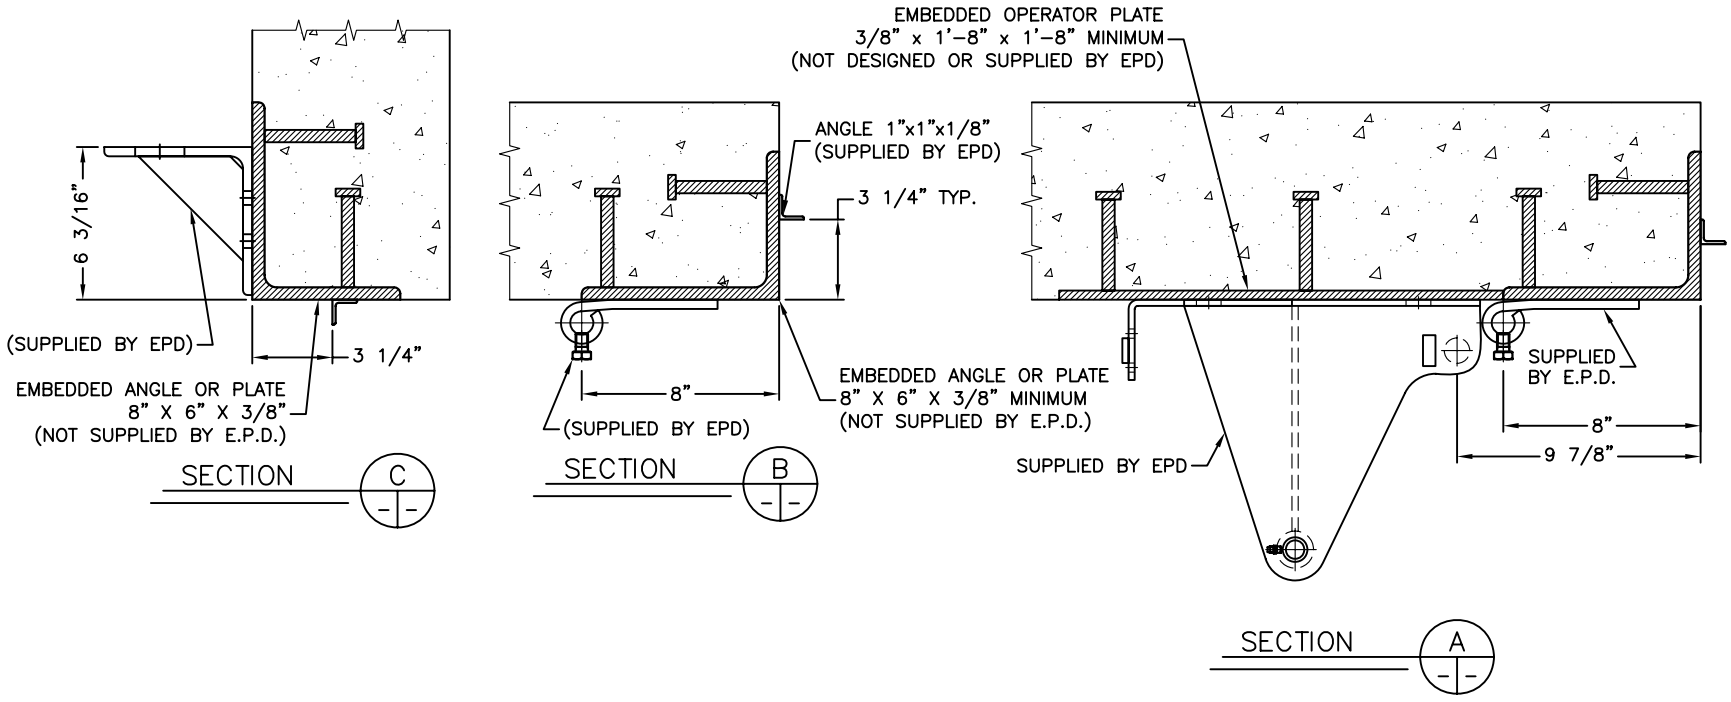

Electric POWER DOOR
Engineering in motion
522 West 27th Street, Hibbing, Minnesota 55746
(218)263-8366

HYDRAULIC FOUR-FOLD TEMPLATE FOR 3" THICK W/S-BEAM TRACK 12'-0"W X 14'-0"H EMBEDDED IN POURED IN-PLACE OR PRE-CAST CONCRETE WALL

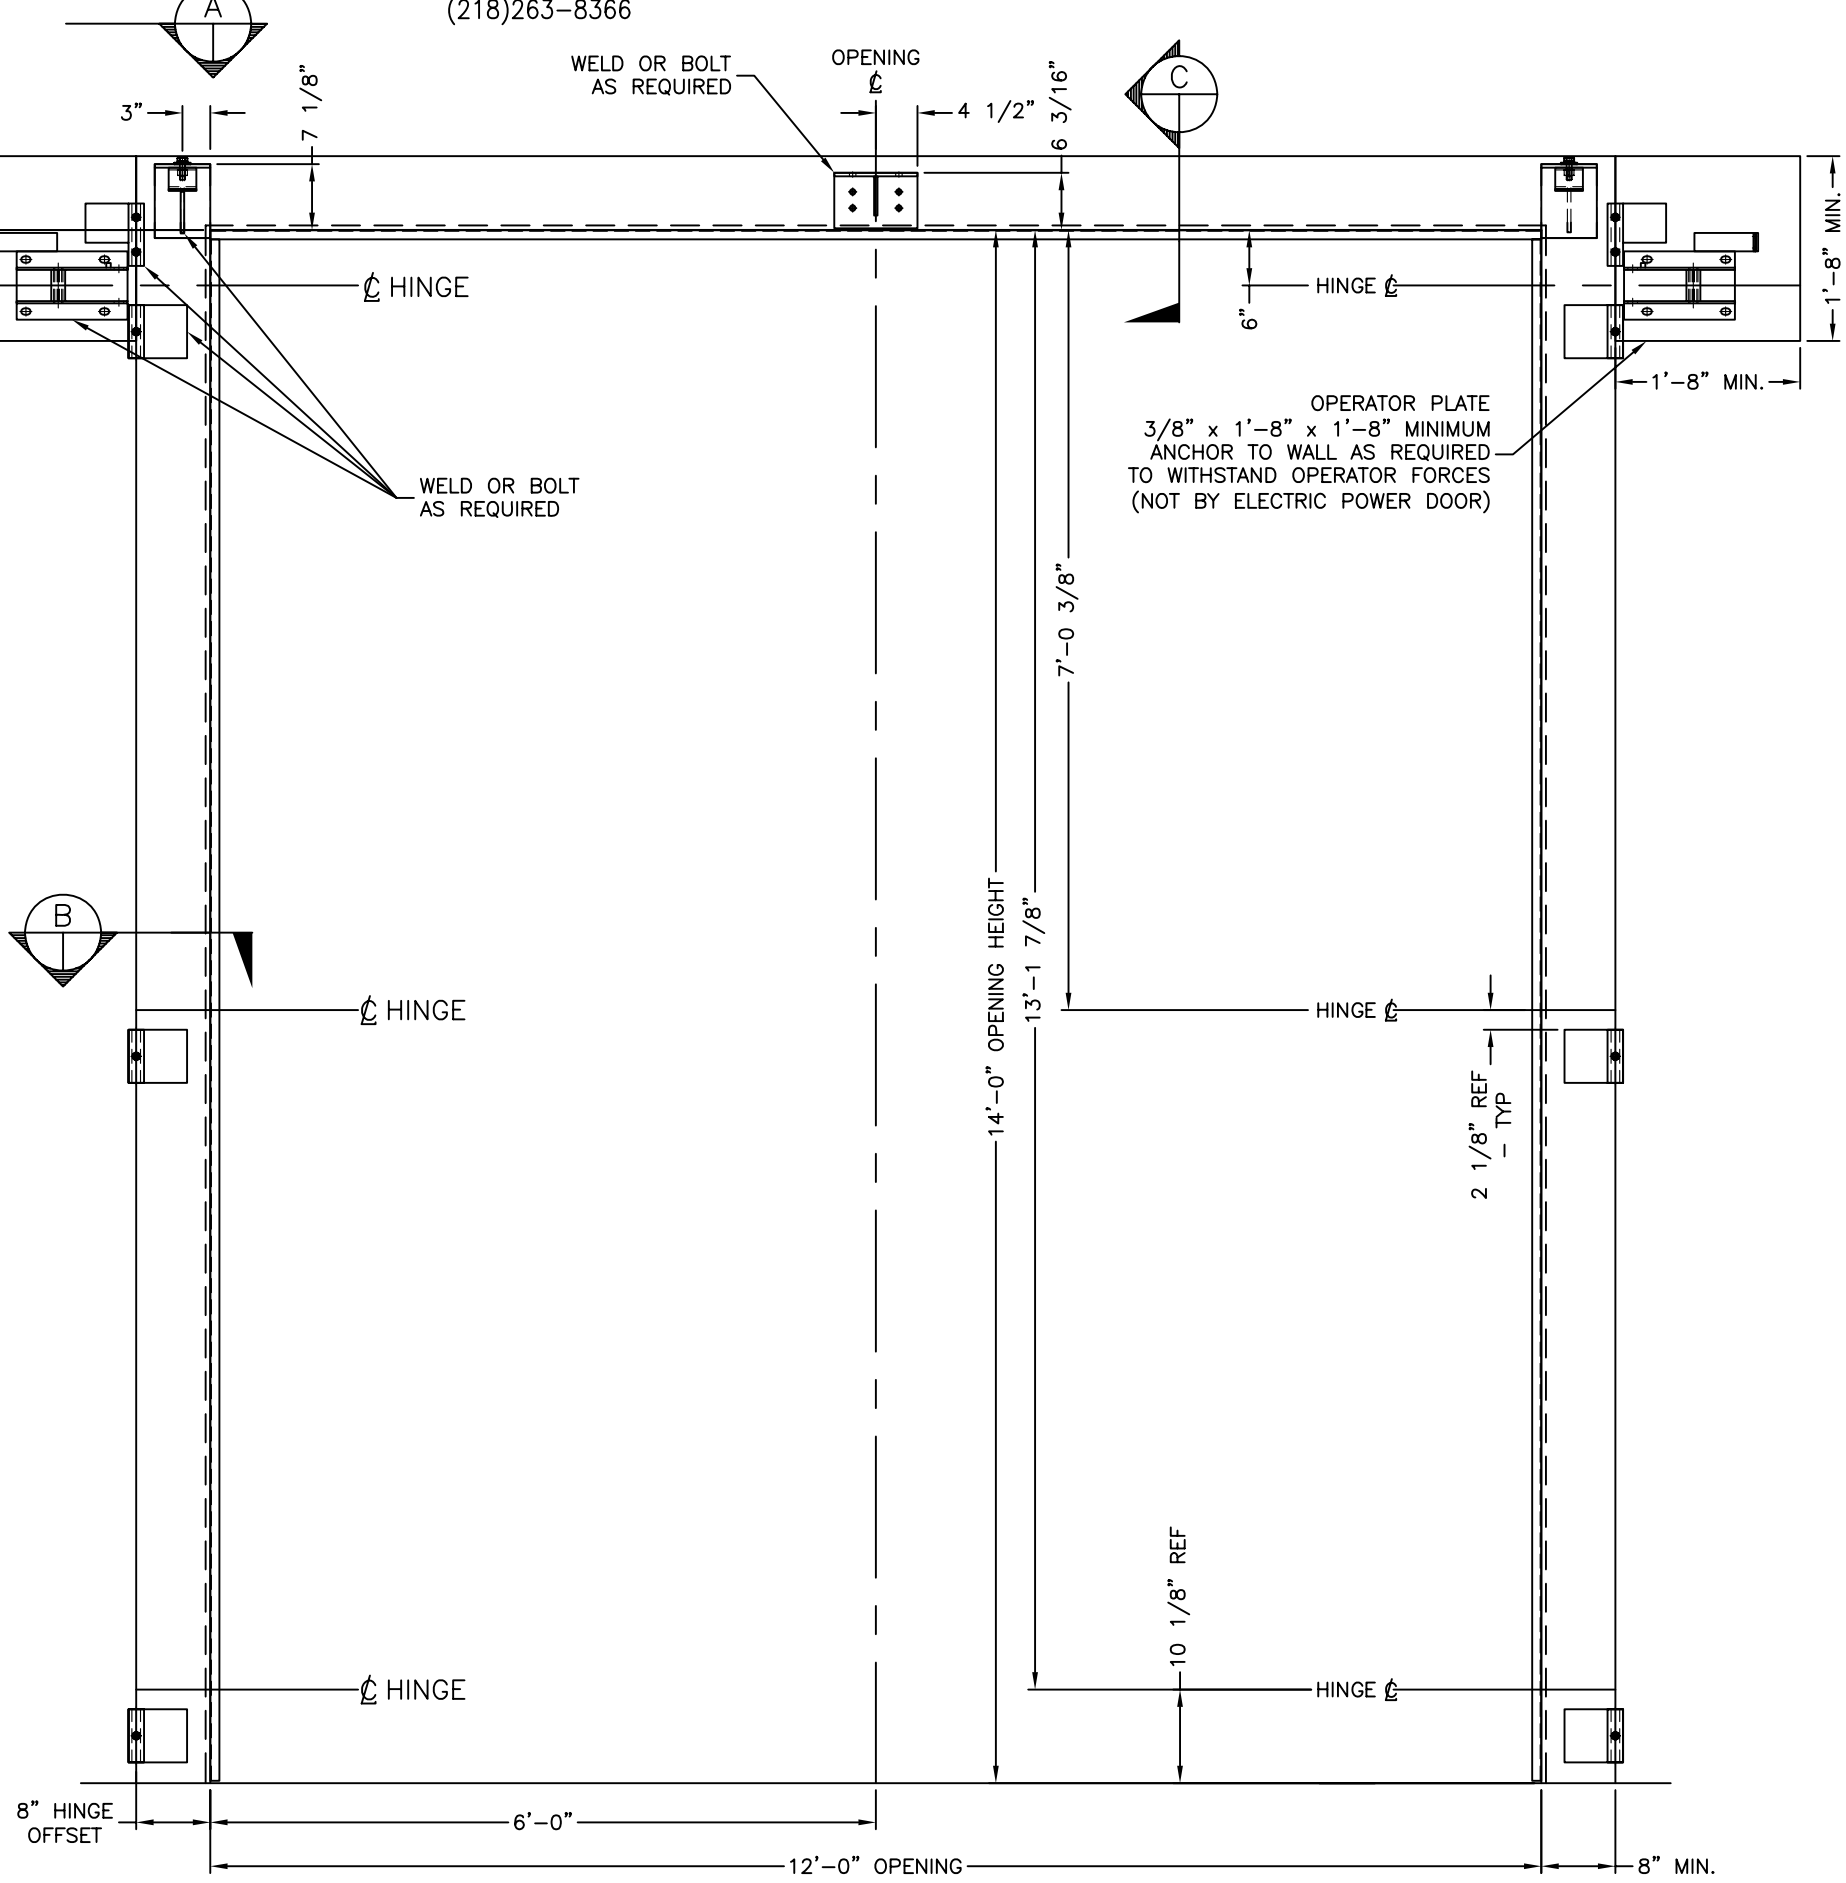

HARDWARE PLACEMENT AND WELDING

HINGE SIDE ELEVATION
8" HINGE OFFSET, EMBEDDED STEEL FRAME